PRINCE WILLIAM COUNTY
DEPARTMENT OF TRANSPORTATION
& CAPITAL CONSTRUCTION

PUBLIC INFORMATION MEETING EXHIBIT - PROJECT OVERALL

Prince William Parkway and Clover Hill Road Interchange Project

JULY 2026

LEGEND

- PROP. FULL DEPTH PAVEMENT
- PROP. MILL AND OVERLAY
- PROP. CONCRETE SIDEWALK
- PROP. SHARED USE PATH
- PROP. GRASS AREA
- PAVEMENT DEMO
- PROP. BRIDGE
- PROP BIKE ONLY RAMP
- EXIST. RIGHT OF WAY
- EXIST. PROPERTY LINE
- PROP. TEMPORARY CONSTRUCTION EASEMENT
- PROP. RIGHT OF WAY
- CUT/FILL LINE
- EXIST. WETLAND
- PROP. GUARD RAIL
- EXIST. DRAINAGE EASEMENT
- EXIST. PERMANENT EASEMENT
- EXIST. LIMITED ACCESS EASEMENT
- PROP. WALL
- EXIST. SOUND WALL
- PROP. TRAFFIC SIGNAL
- 01 PROPERTY OWNER INFORMATION

SCALE 0 100' 200'

GODWIN DR
HAWTHORN HILL CT
GLOVER HILL RD
ALLEGRO DR
CHESHIRE RIDGE CIR
PRINCE WILLIAM PARKWAY
FIRESIDE HEARTH & HOME OPERATIONS CENTER
HARRY J. PARRISH BLVD.
AIRMAN AVE
SARAJEVO CITY LIMITS
PRINCE WILLIAM COUNTY LIMITS
PROP. 8' SHARED USE PATH
EXIST. SOUND WALL
POTENTIAL SWM 1
POTENTIAL SWM 2
POTENTIAL SWM 3
EXIST. R/W
PROP. TEMP. CONSTR. ESMT.
PROP. CONC. SIDEWALK
PROP. 10' SHARED USE PATH

PROPERTY INFO

01 - GREAT OAK SUBDIVISION HOMEOWNERS ASSOC
02 - GREAT OAK SUBDIVISION HOMEOWNERS ASSOC
03 - GREAT OAK SUBDIVISION HOMEOWNERS ASSOC
04 - KNODT KEITH E & PATRICIA L KNODT TRS
05 - MILLER JOSEPH E TR & OLGA P TR
06 - NGUYEN KHANH PHI AND DUONG DI
07 - METZGER DENISE M AND HARROVER CHRISTOPHER W
08 - TORCIVIA JOHN
09 - BALLARD DANIELE K
10 - MALDONADO JOSE ANGEL & ANGEL DAVID UMANA J-T SURV
11 - HGK TRUST
12 - CONKLIN THOMAS LELAND & KATHERINE ANN CONKLIN RTDD
13 - COMMONWEALTH OF VIRGINIA
14 - BOURZOU VENTURES LLC

ADDITIONAL EASEMENTS FOR UTILITY RELOCATIONS MAY BE REQUIRED BEYOND THE PROPOSED RIGHT-OF-WAY SHOWN ON THESE PLANS.

THESE PLANS ARE UNFINISHED AND ARE NOT TO BE USED FOR ANY TYPE OF CONSTRUCTION.

ATCS

PRINCE WILLIAM COUNTY
DEPARTMENT OF TRANSPORTATION
& CAPITAL CONSTRUCTION

PUBLIC INFORMATION MEETING EXHIBIT - ALONG CLOVER HILL ROAD

Prince William Parkway and Clover Hill Road Interchange Project

JULY 2026

LEGEND

- PROP. FULL DEPTH PAVEMENT
- PROP. MILL AND OVERLAY
- PROP. CONCRETE SIDEWALK
- PROP. SHARED USE PATH
- PROP. GRASS AREA
- PAVEMENT DEMO
- PROP. BRIDGE
- PROP BIKE ONLY RAMP
- EXIST. RIGHT OF WAY
- EXIST. PROPERTY LINE
- PROP. TEMPORARY CONSTRUCTION EASEMENT
- PROP. RIGHT OF WAY
- CUT/FILL LINE
- EXIST. WETLAND
- PROP. GUARDRAIL
- EXIST. DRAINAGE EASEMENT
- EXIST. PERMANENT EASEMENT
- EXIST. LIMITED ACCESS EASEMENT
- PROP. WALL
- EXIST. SOUND WALL
- PROP. TRAFFIC SIGNAL
- 01 PROPERTY OWNER INFORMATION

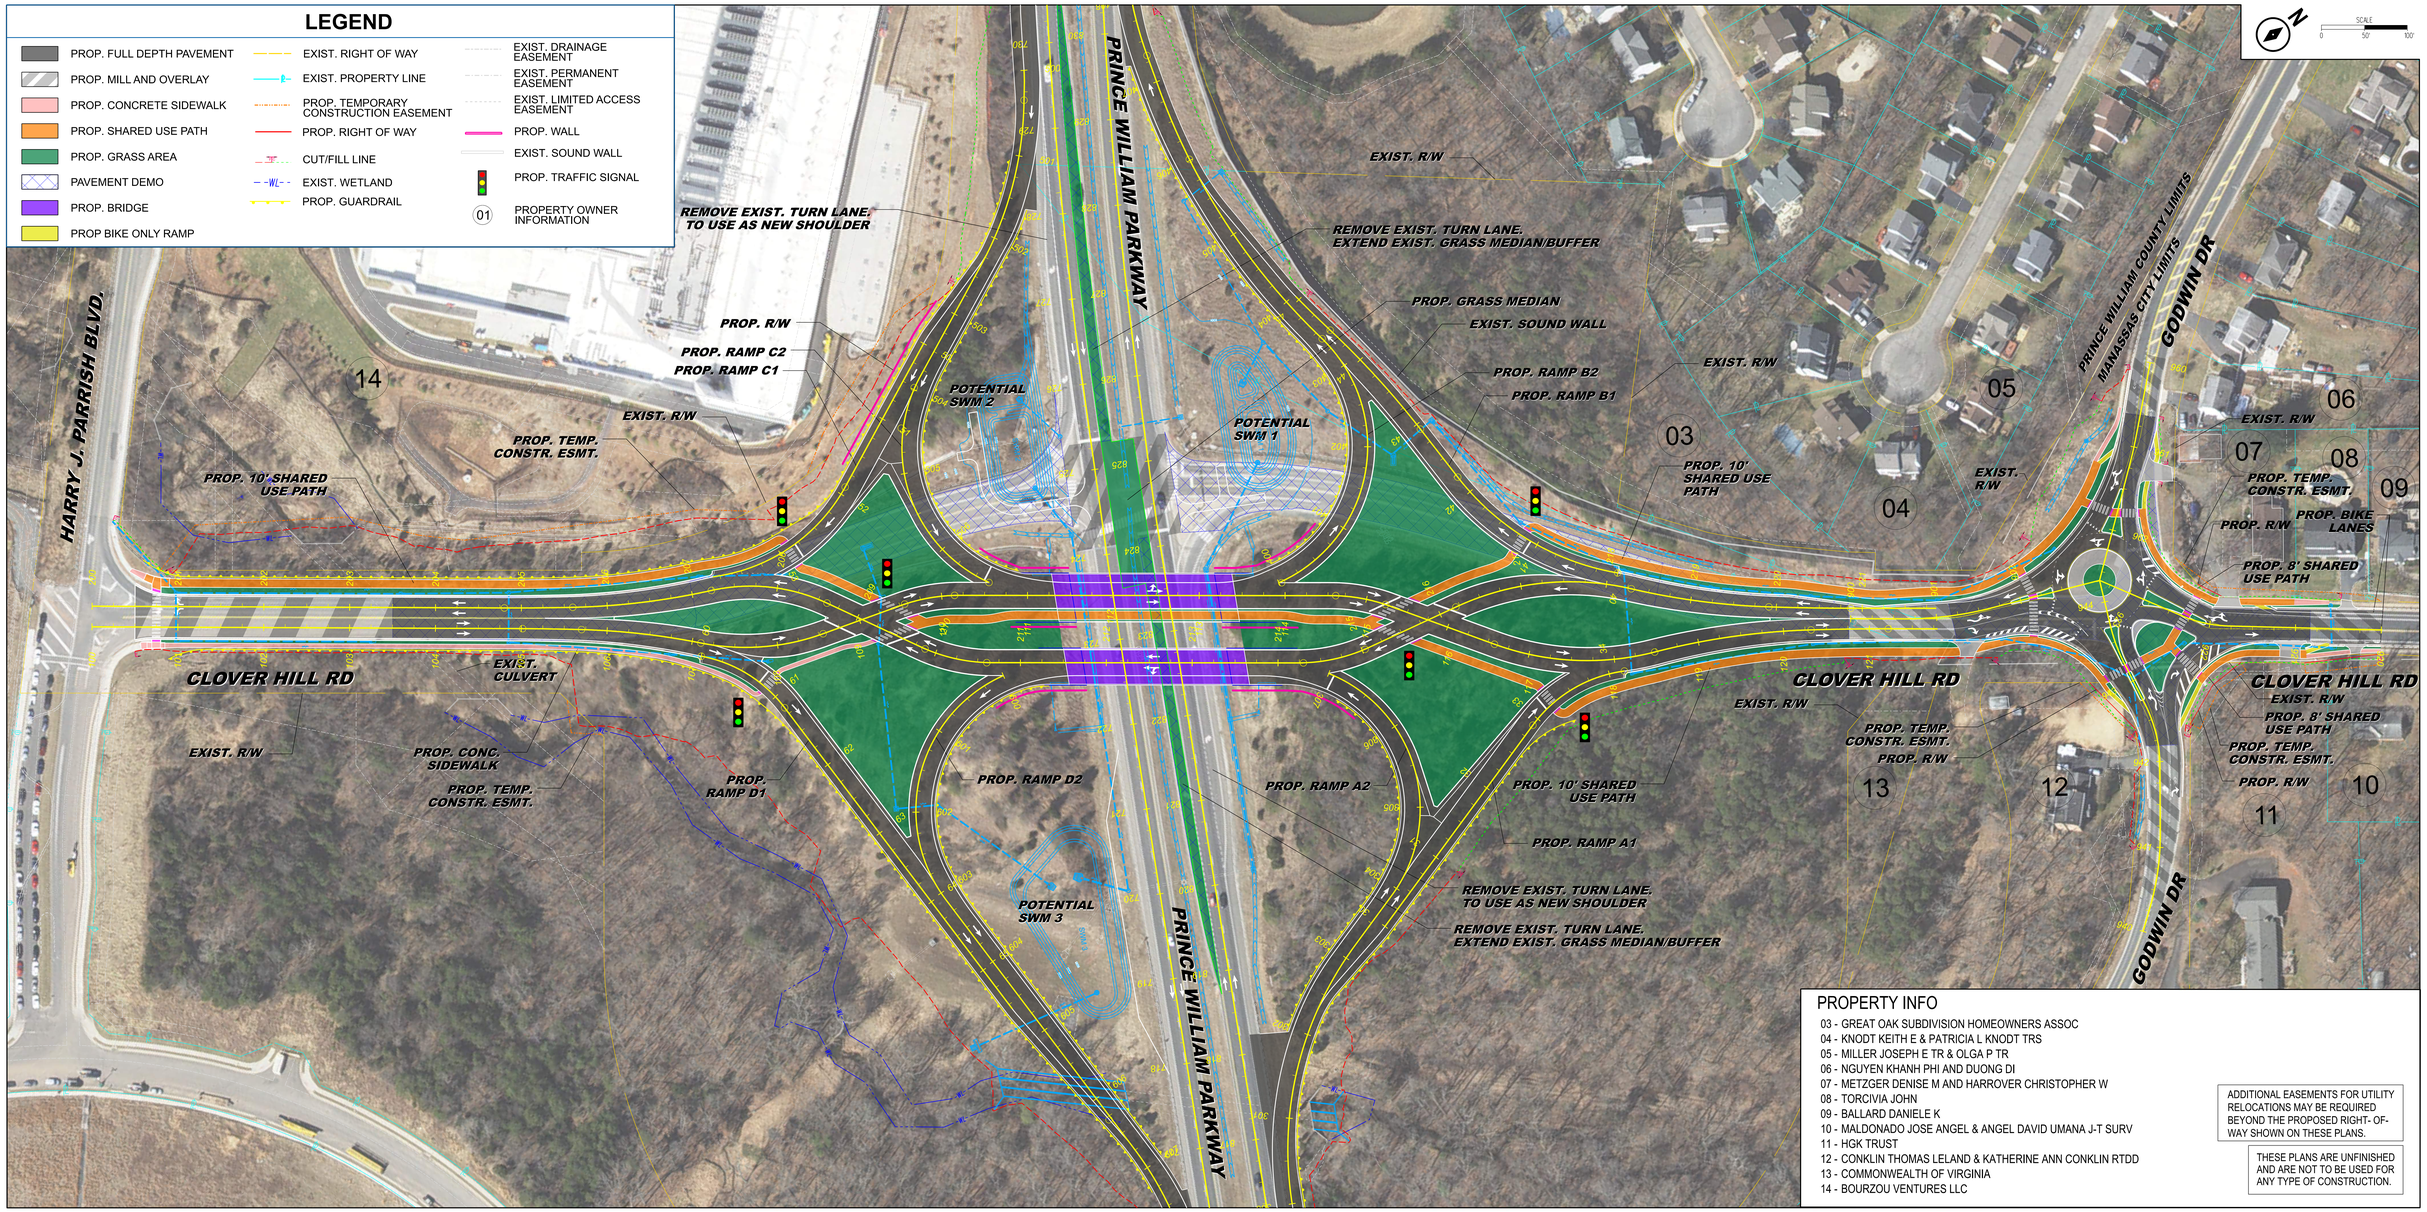

PROPERTY INFO

03 - GREAT OAK SUBDIVISION HOMEOWNERS ASSOC
04 - KNODT KEITH E & PATRICIA L KNODT TRS
05 - MILLER JOSEPH E TR & OLGA P TR
06 - NGUYEN KHANH PHI AND DUONG DI
07 - METZGER DENISE M AND HARROVER CHRISTOPHER W
08 - TORCIVIA JOHN
09 - BALLARD DANIELE K
10 - MALDONADO JOSE ANGEL & ANGEL DAVID UMANA J-T SURV
11 - HGK TRUST
12 - CONKLIN THOMAS LELAND & KATHERINE ANN CONKLIN RTDD
13 - COMMONWEALTH OF VIRGINIA
14 - BOURZOU VENTURES LLC

ADDITIONAL EASEMENTS FOR UTILITY RELOCATIONS MAY BE REQUIRED BEYOND THE PROPOSED RIGHT- OF-WAY SHOWN ON THESE PLANS.

THESE PLANS ARE UNFINISHED AND ARE NOT TO BE USED FOR ANY TYPE OF CONSTRUCTION.

PRINCE WILLIAM COUNTY
DEPARTMENT OF TRANSPORTATION
& CAPITAL CONSTRUCTION

PUBLIC INFORMATION MEETING EXHIBIT - ALONG PRINCE WILLIAM COUNTY PARKWAY

Prince William Parkway and Clover Hill Road Interchange Project

JULY 2026

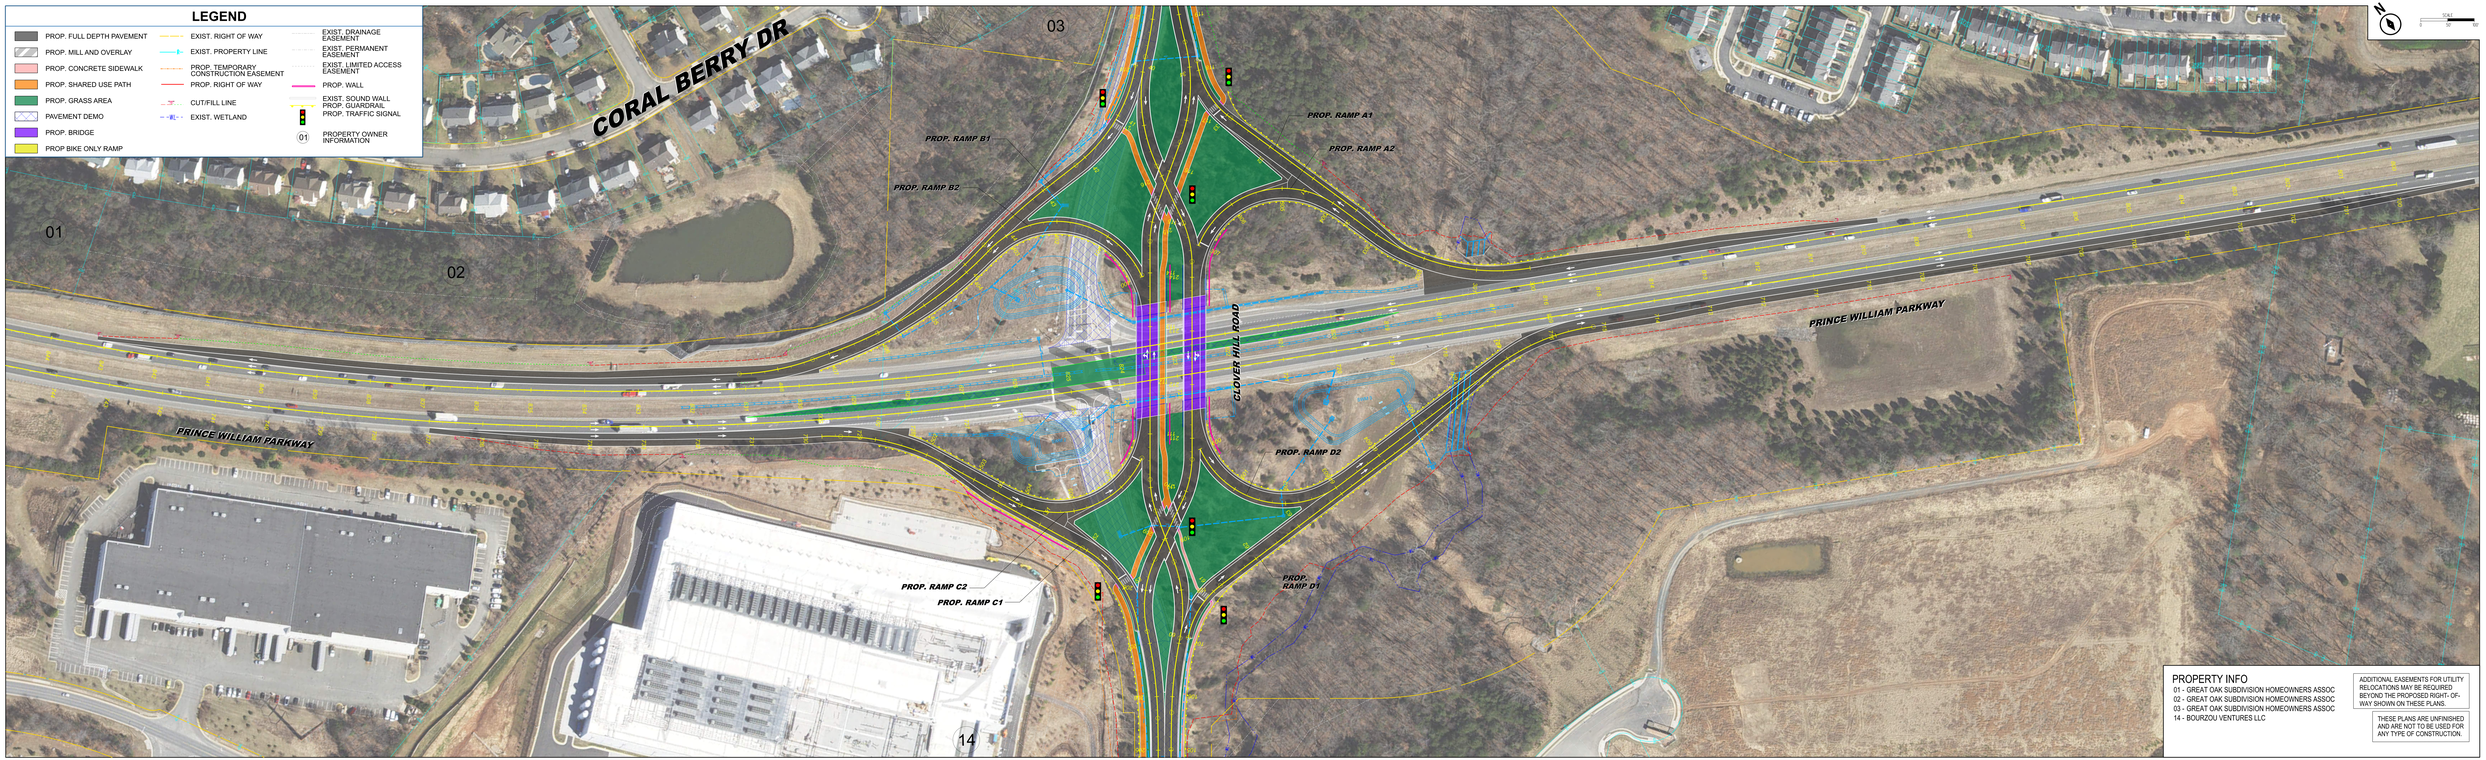

ATCS

PRINCE WILLIAM COUNTY
DEPARTMENT OF TRANSPORTATION
& CAPITAL CONSTRUCTION

PUBLIC INFORMATION MEETING EXHIBIT

JULY 2026

Prince William Parkway and Clover Hill Road Interchange Project

TYPICAL SECTIONS

CLOVER HILL RD BEFORE DDI (FACING NORTHBOUND)

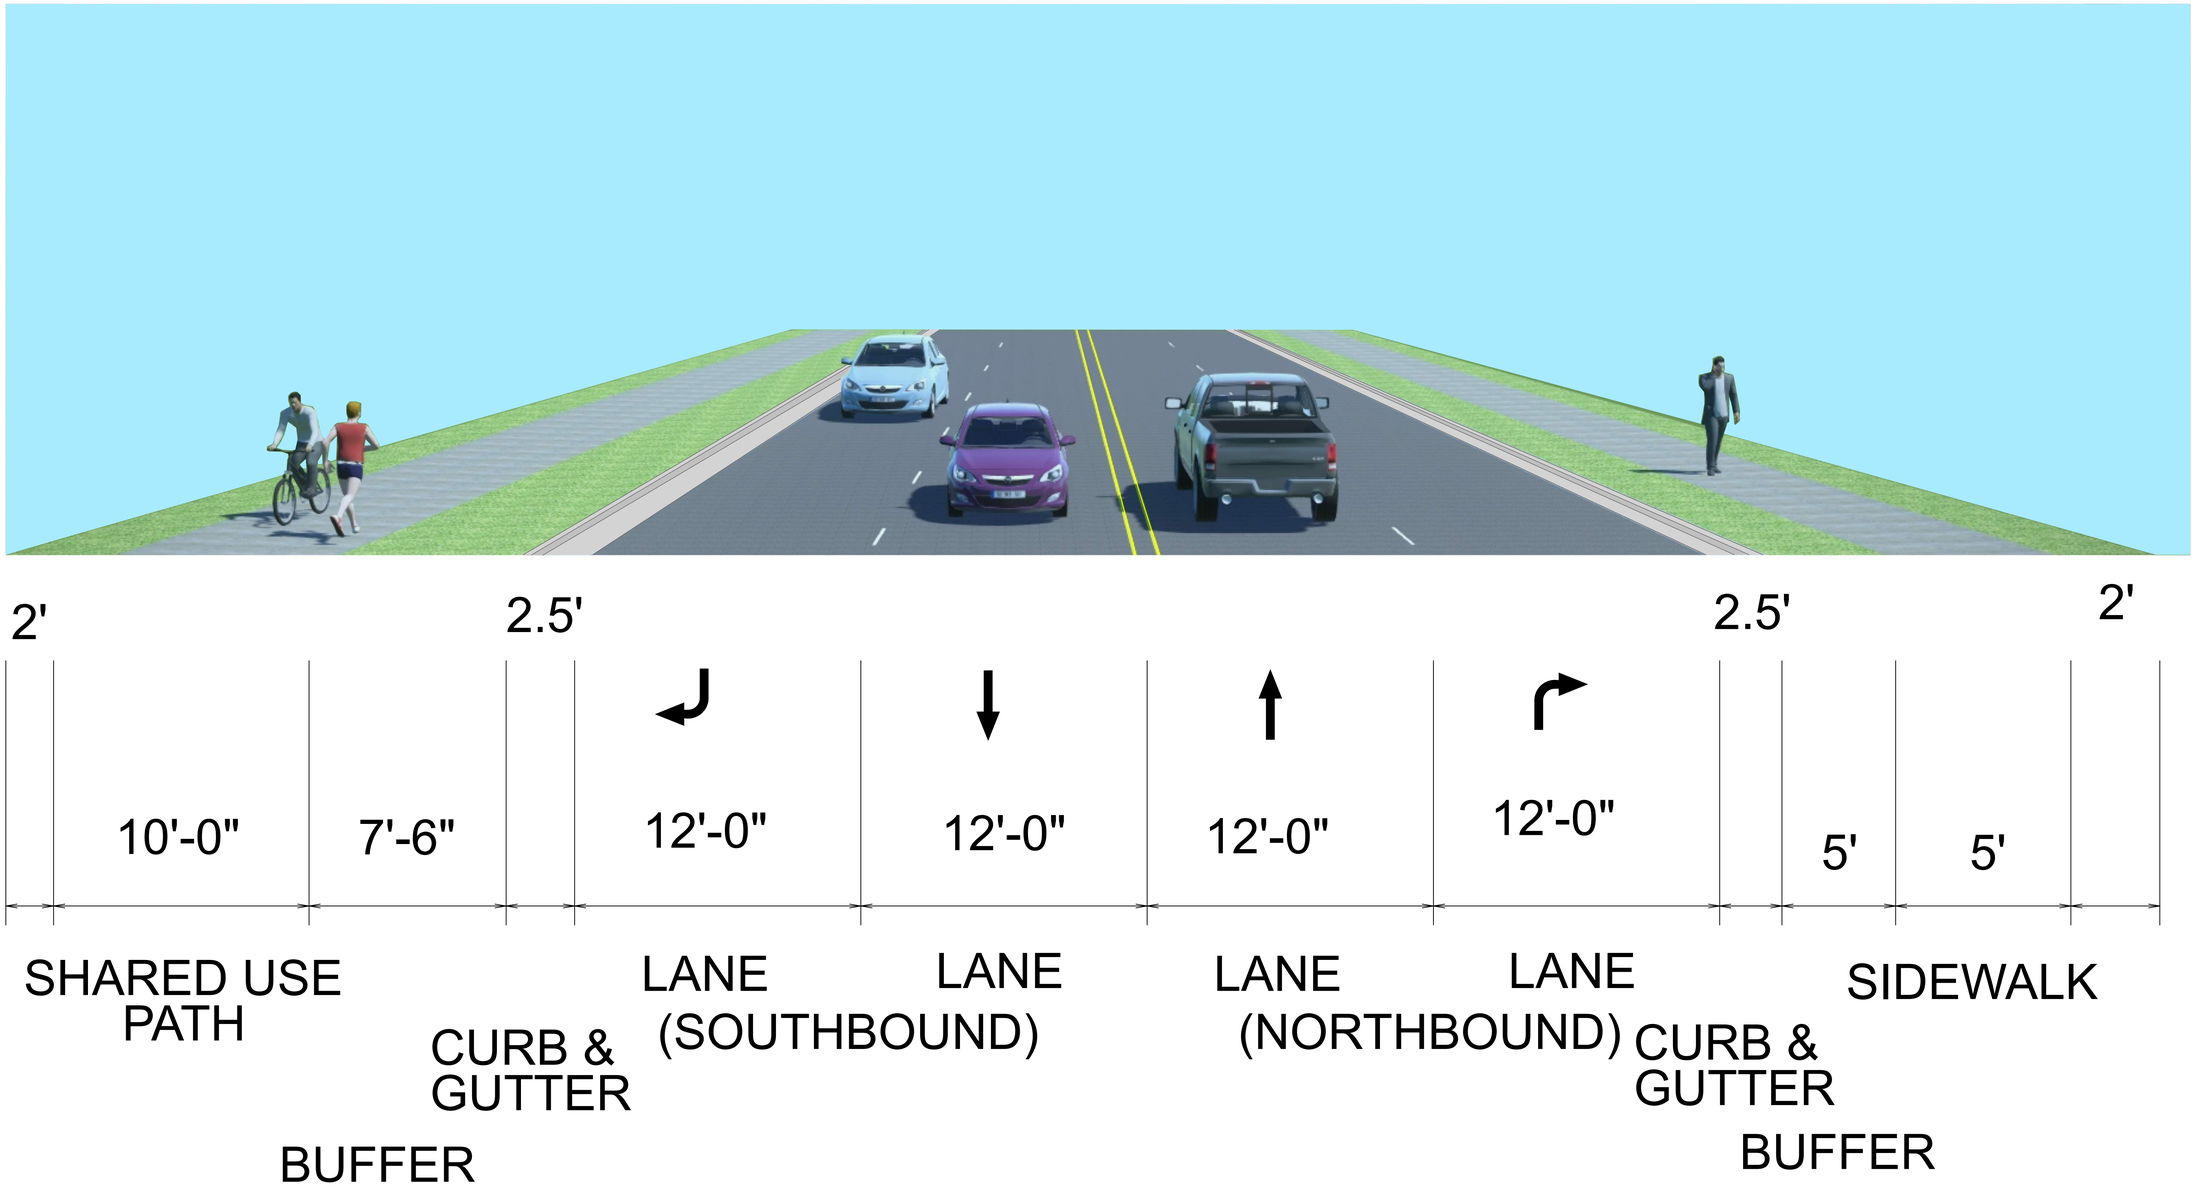

NOT TO SCALE

PRINCE WILLIAM COUNTY
DEPARTMENT OF TRANSPORTATION
& CAPITAL CONSTRUCTION

PUBLIC INFORMATION MEETING EXHIBIT

JULY 2026

Prince William Parkway and Clover Hill Road Interchange Project

TYPICAL SECTIONS

BRIDGE TRANSVERSE SECTION

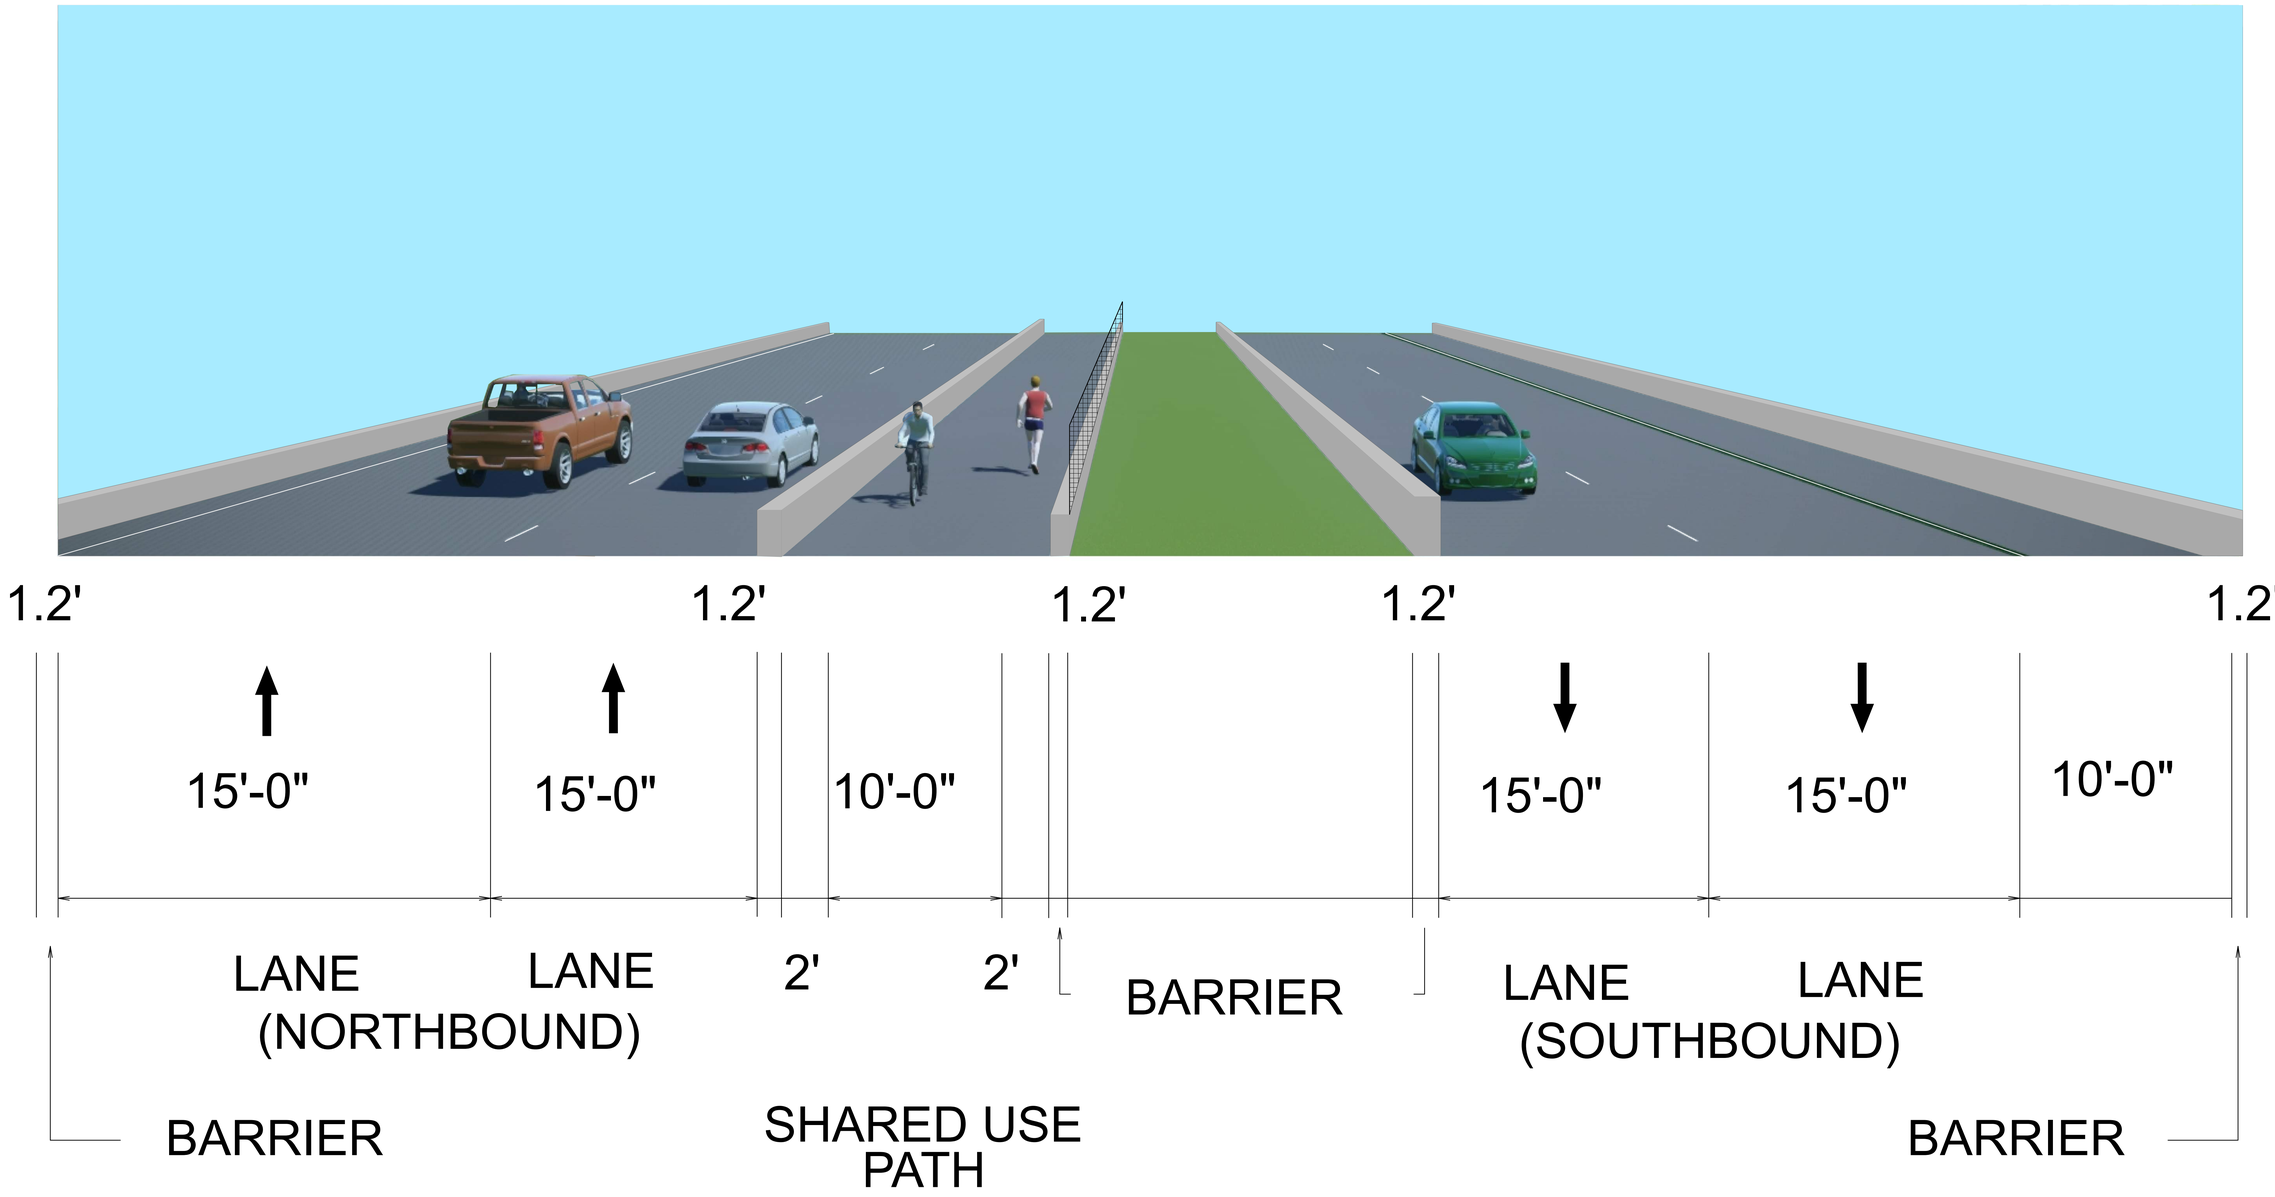

NOT TO SCALE

PRINCE WILLIAM COUNTY
DEPARTMENT OF TRANSPORTATION
& CAPITAL CONSTRUCTION

PUBLIC INFORMATION MEETING EXHIBIT

JULY 2026

Prince William Parkway and Clover Hill Road Interchange Project

TYPICAL SECTIONS

CLOVER HILL RD AFTER DDI (FACING NORTHBOUND)

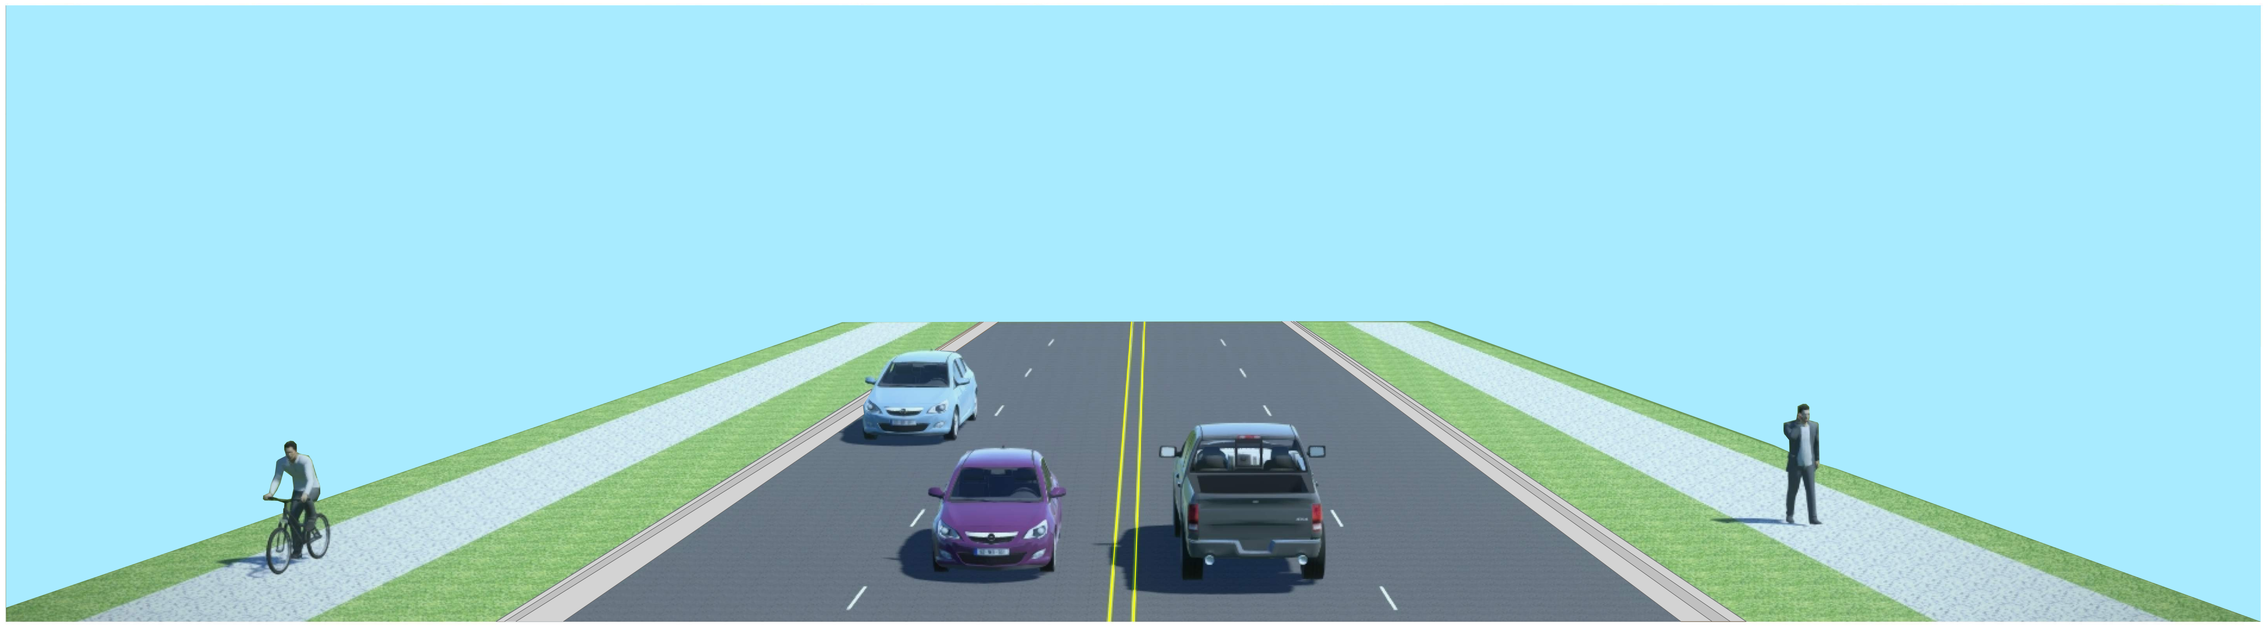

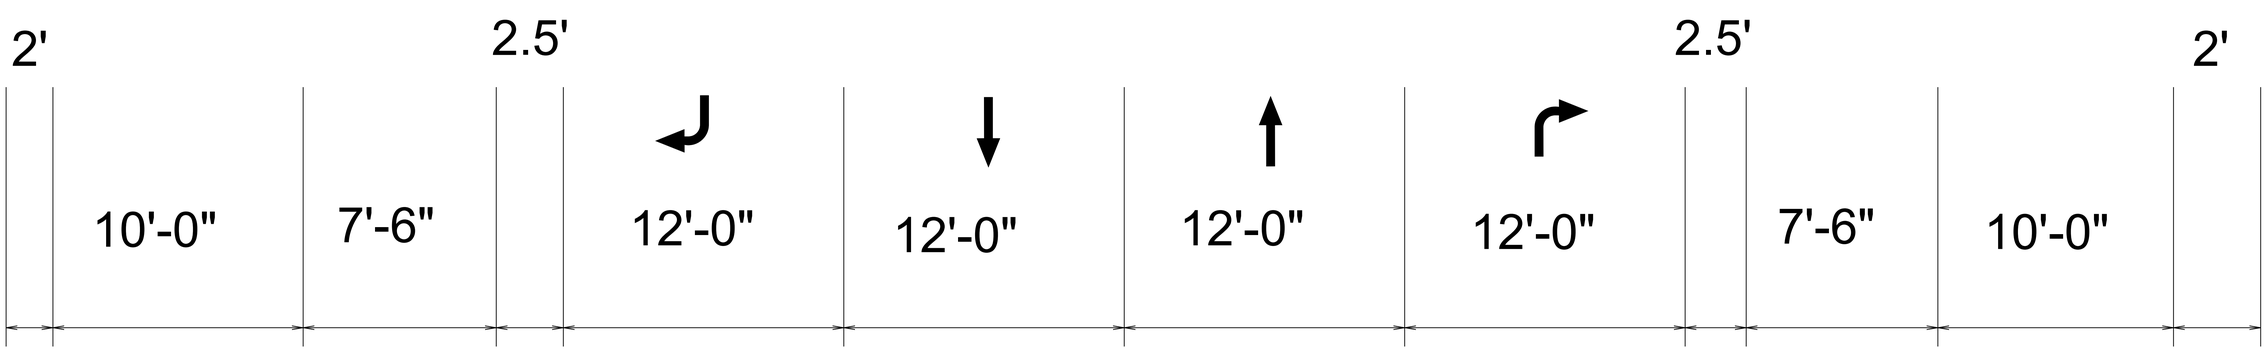

NOT TO SCALE

PRINCE WILLIAM COUNTY
DEPARTMENT OF TRANSPORTATION
& CAPITAL CONSTRUCTION

PUBLIC INFORMATION MEETING EXHIBIT

JULY 2026

Prince William Parkway and Clover Hill Road Interchange Project

TYPICAL SECTIONS

CLOVER HILL RD & GODWIN DR ROUNDABOUT

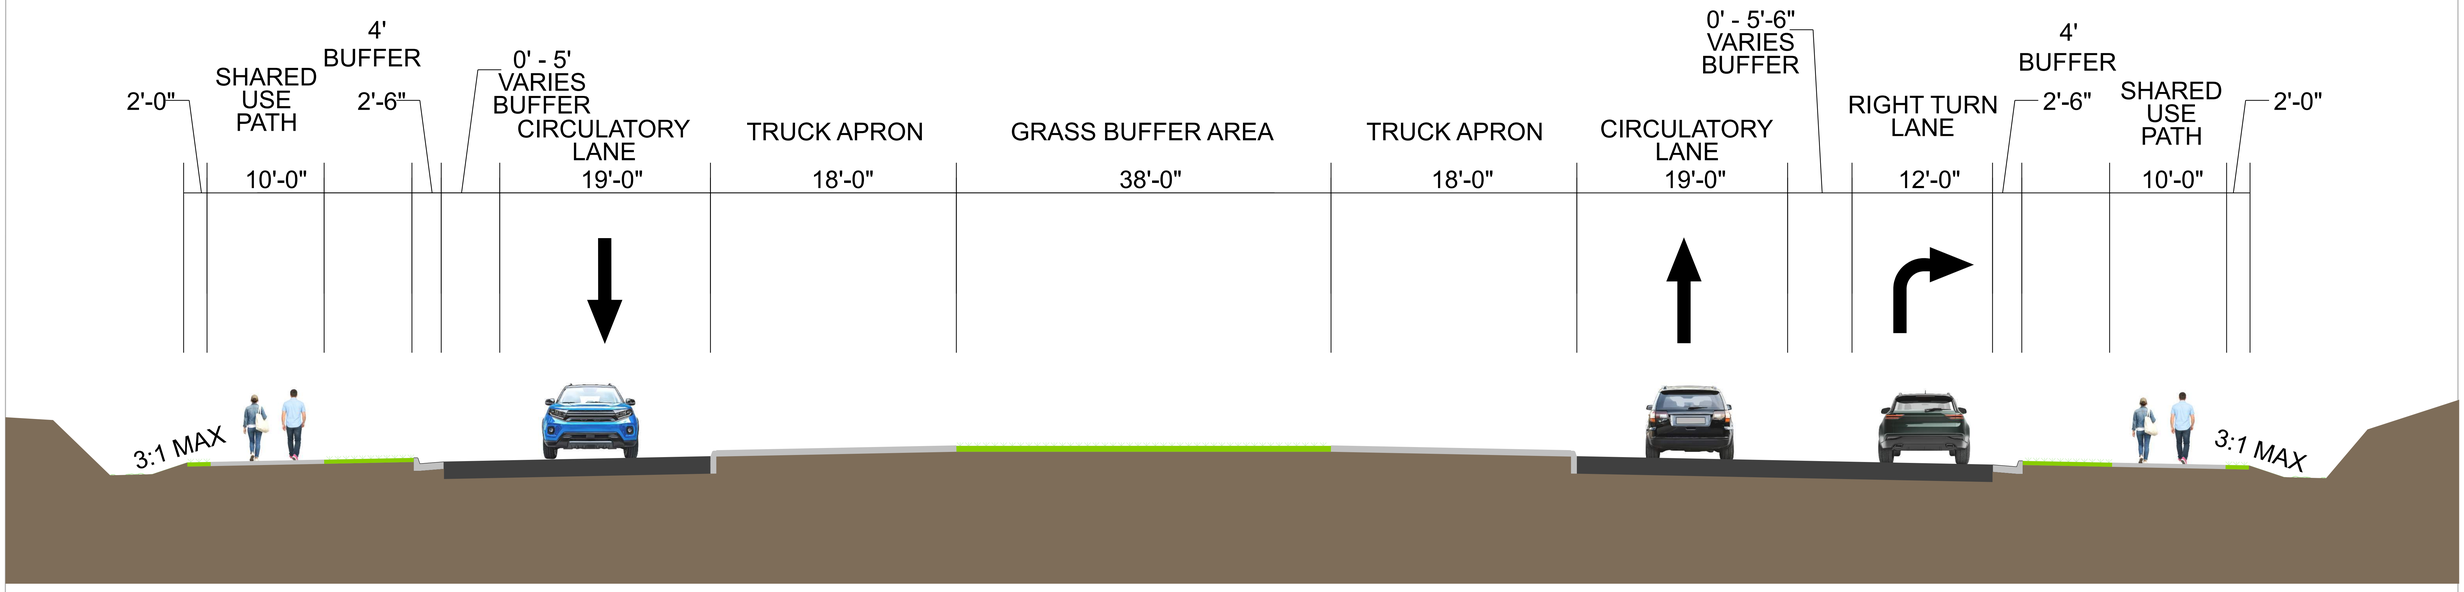

NOT TO SCALE